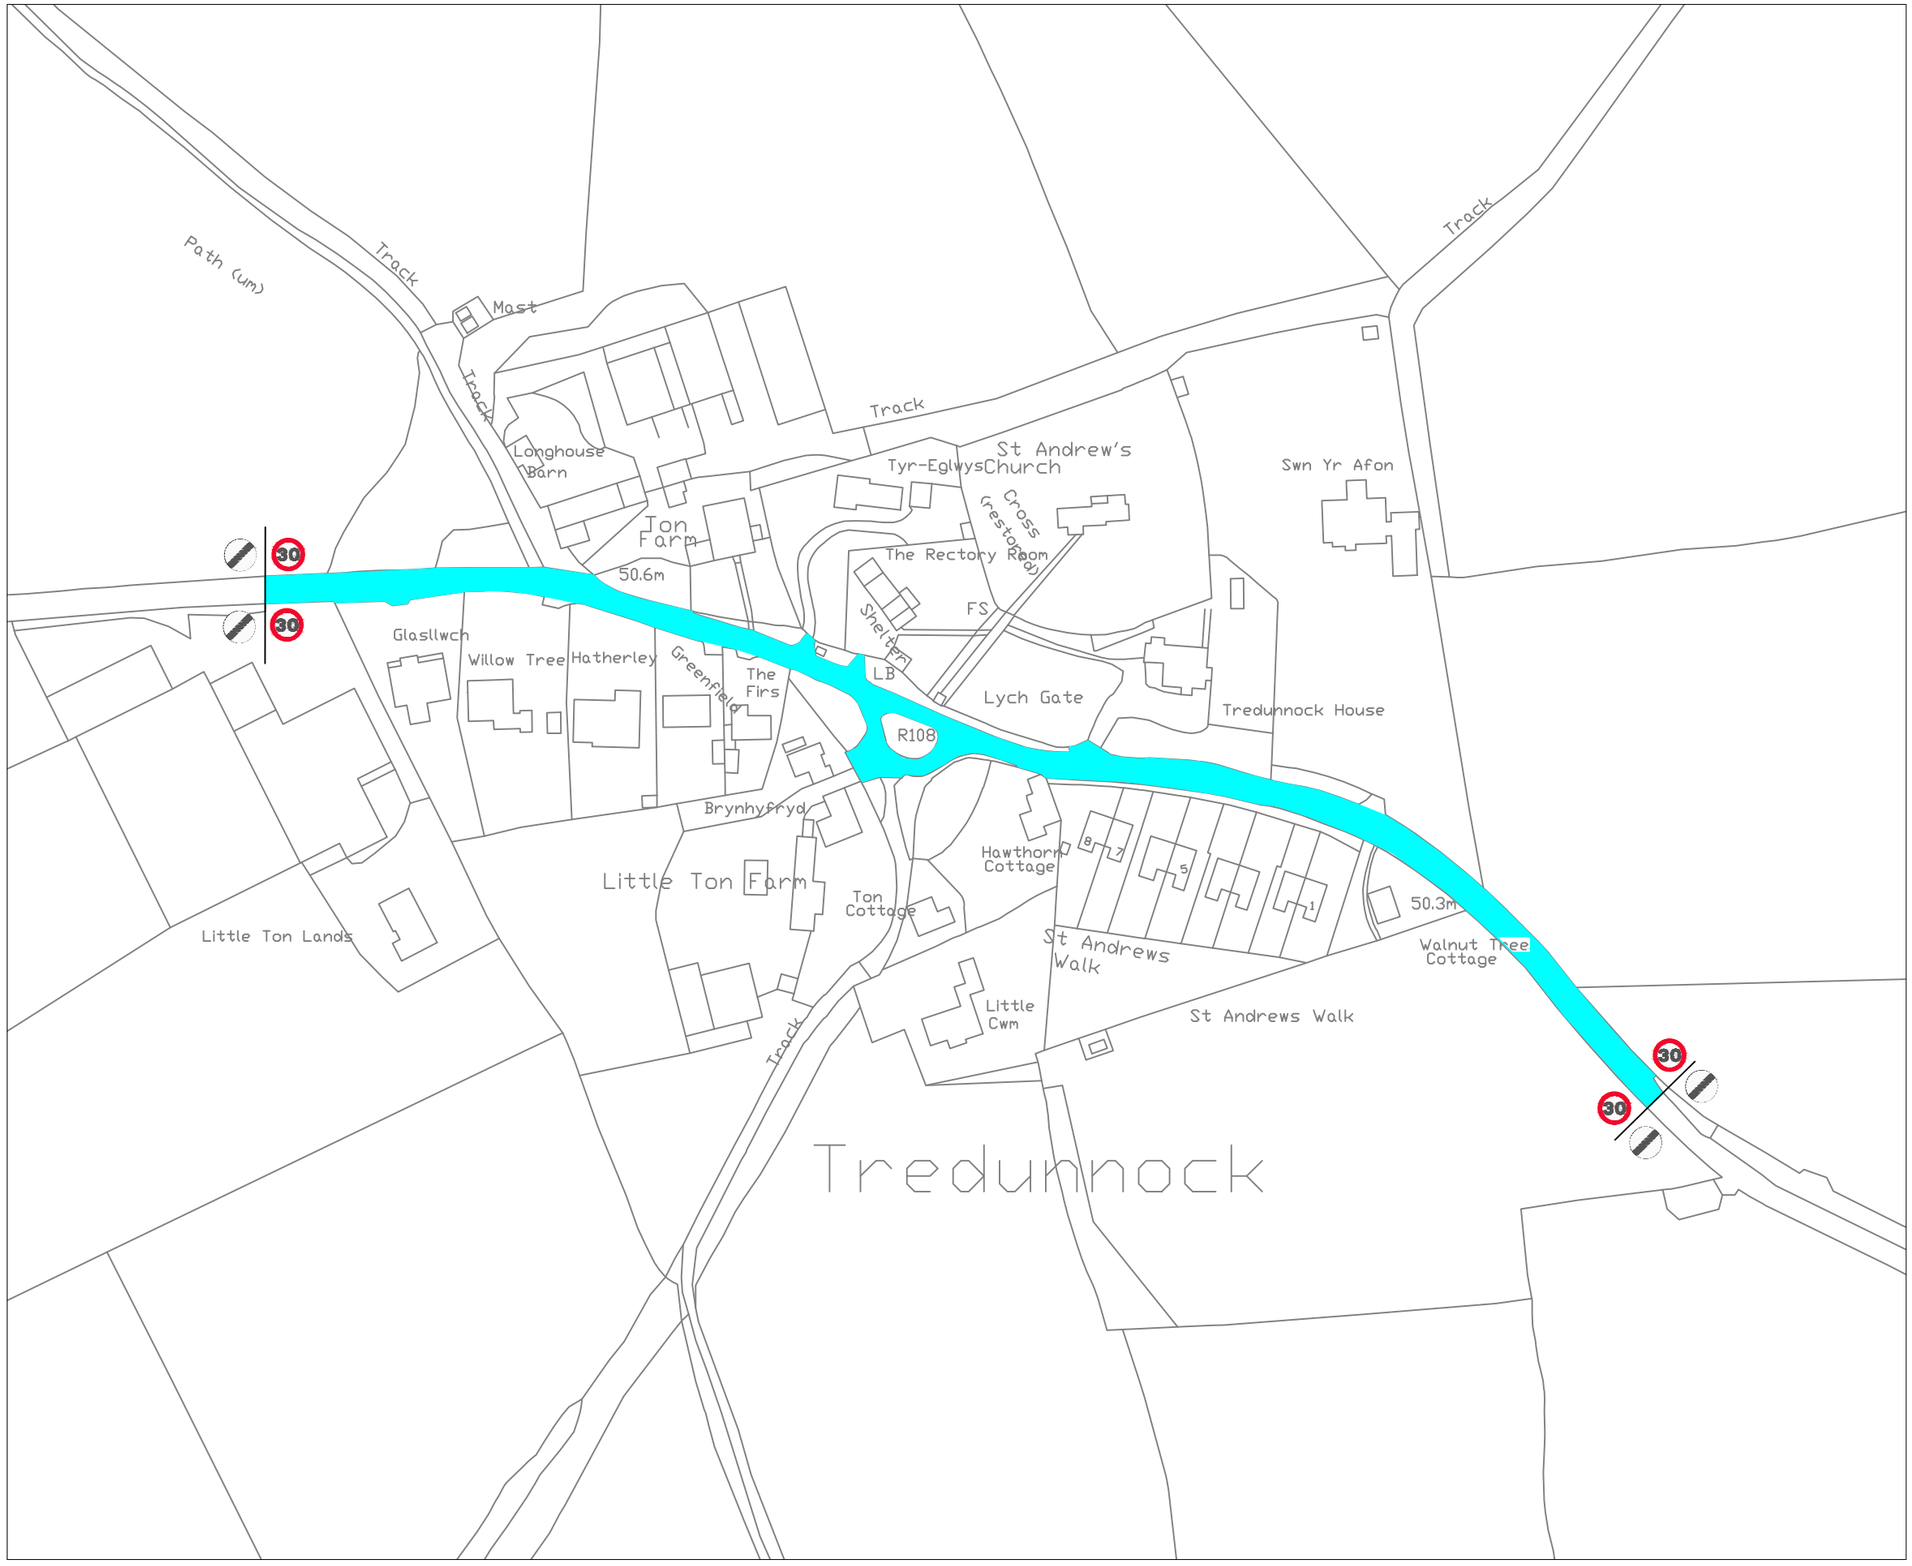

Rev No.	Date	Description	Drawn	Chkd

monmouthshire COUNTY COUNCIL sir fynwy

ROGER HOGGINS
HEAD OF INFRASTRUCTURE, NETWORKS AND SUSTAINABILITY

N W E S

Job Title: PROPOSED-30-MPH-SPEED-LIMIT	Drawing Title: R108-TREDUNNOCK MONMOUTHSHIRE	Drawn By: DF	Drawing No.: 1826
		Scale: NTS	Rev: REV
		Date: 17/05/2019	

THIS MAP IS REPRODUCED FROM ORDNANCE SURVEY MATERIAL WITH THE PERMISSION OF ORDNANCE SURVEY ON BEHALF OF THE CONTROLLER OF HER MAJESTY'S STATIONERY OFFICE. COPYRIGHT. UNAUTHORISED REPRODUCTION INFRINGES CROWN COPYRIGHT AND MAY LEAD TO PROSECUTION OR CIVIL PROCEEDINGS. MONMOUTHSHIRE COUNTY COUNCIL LA09012L2000