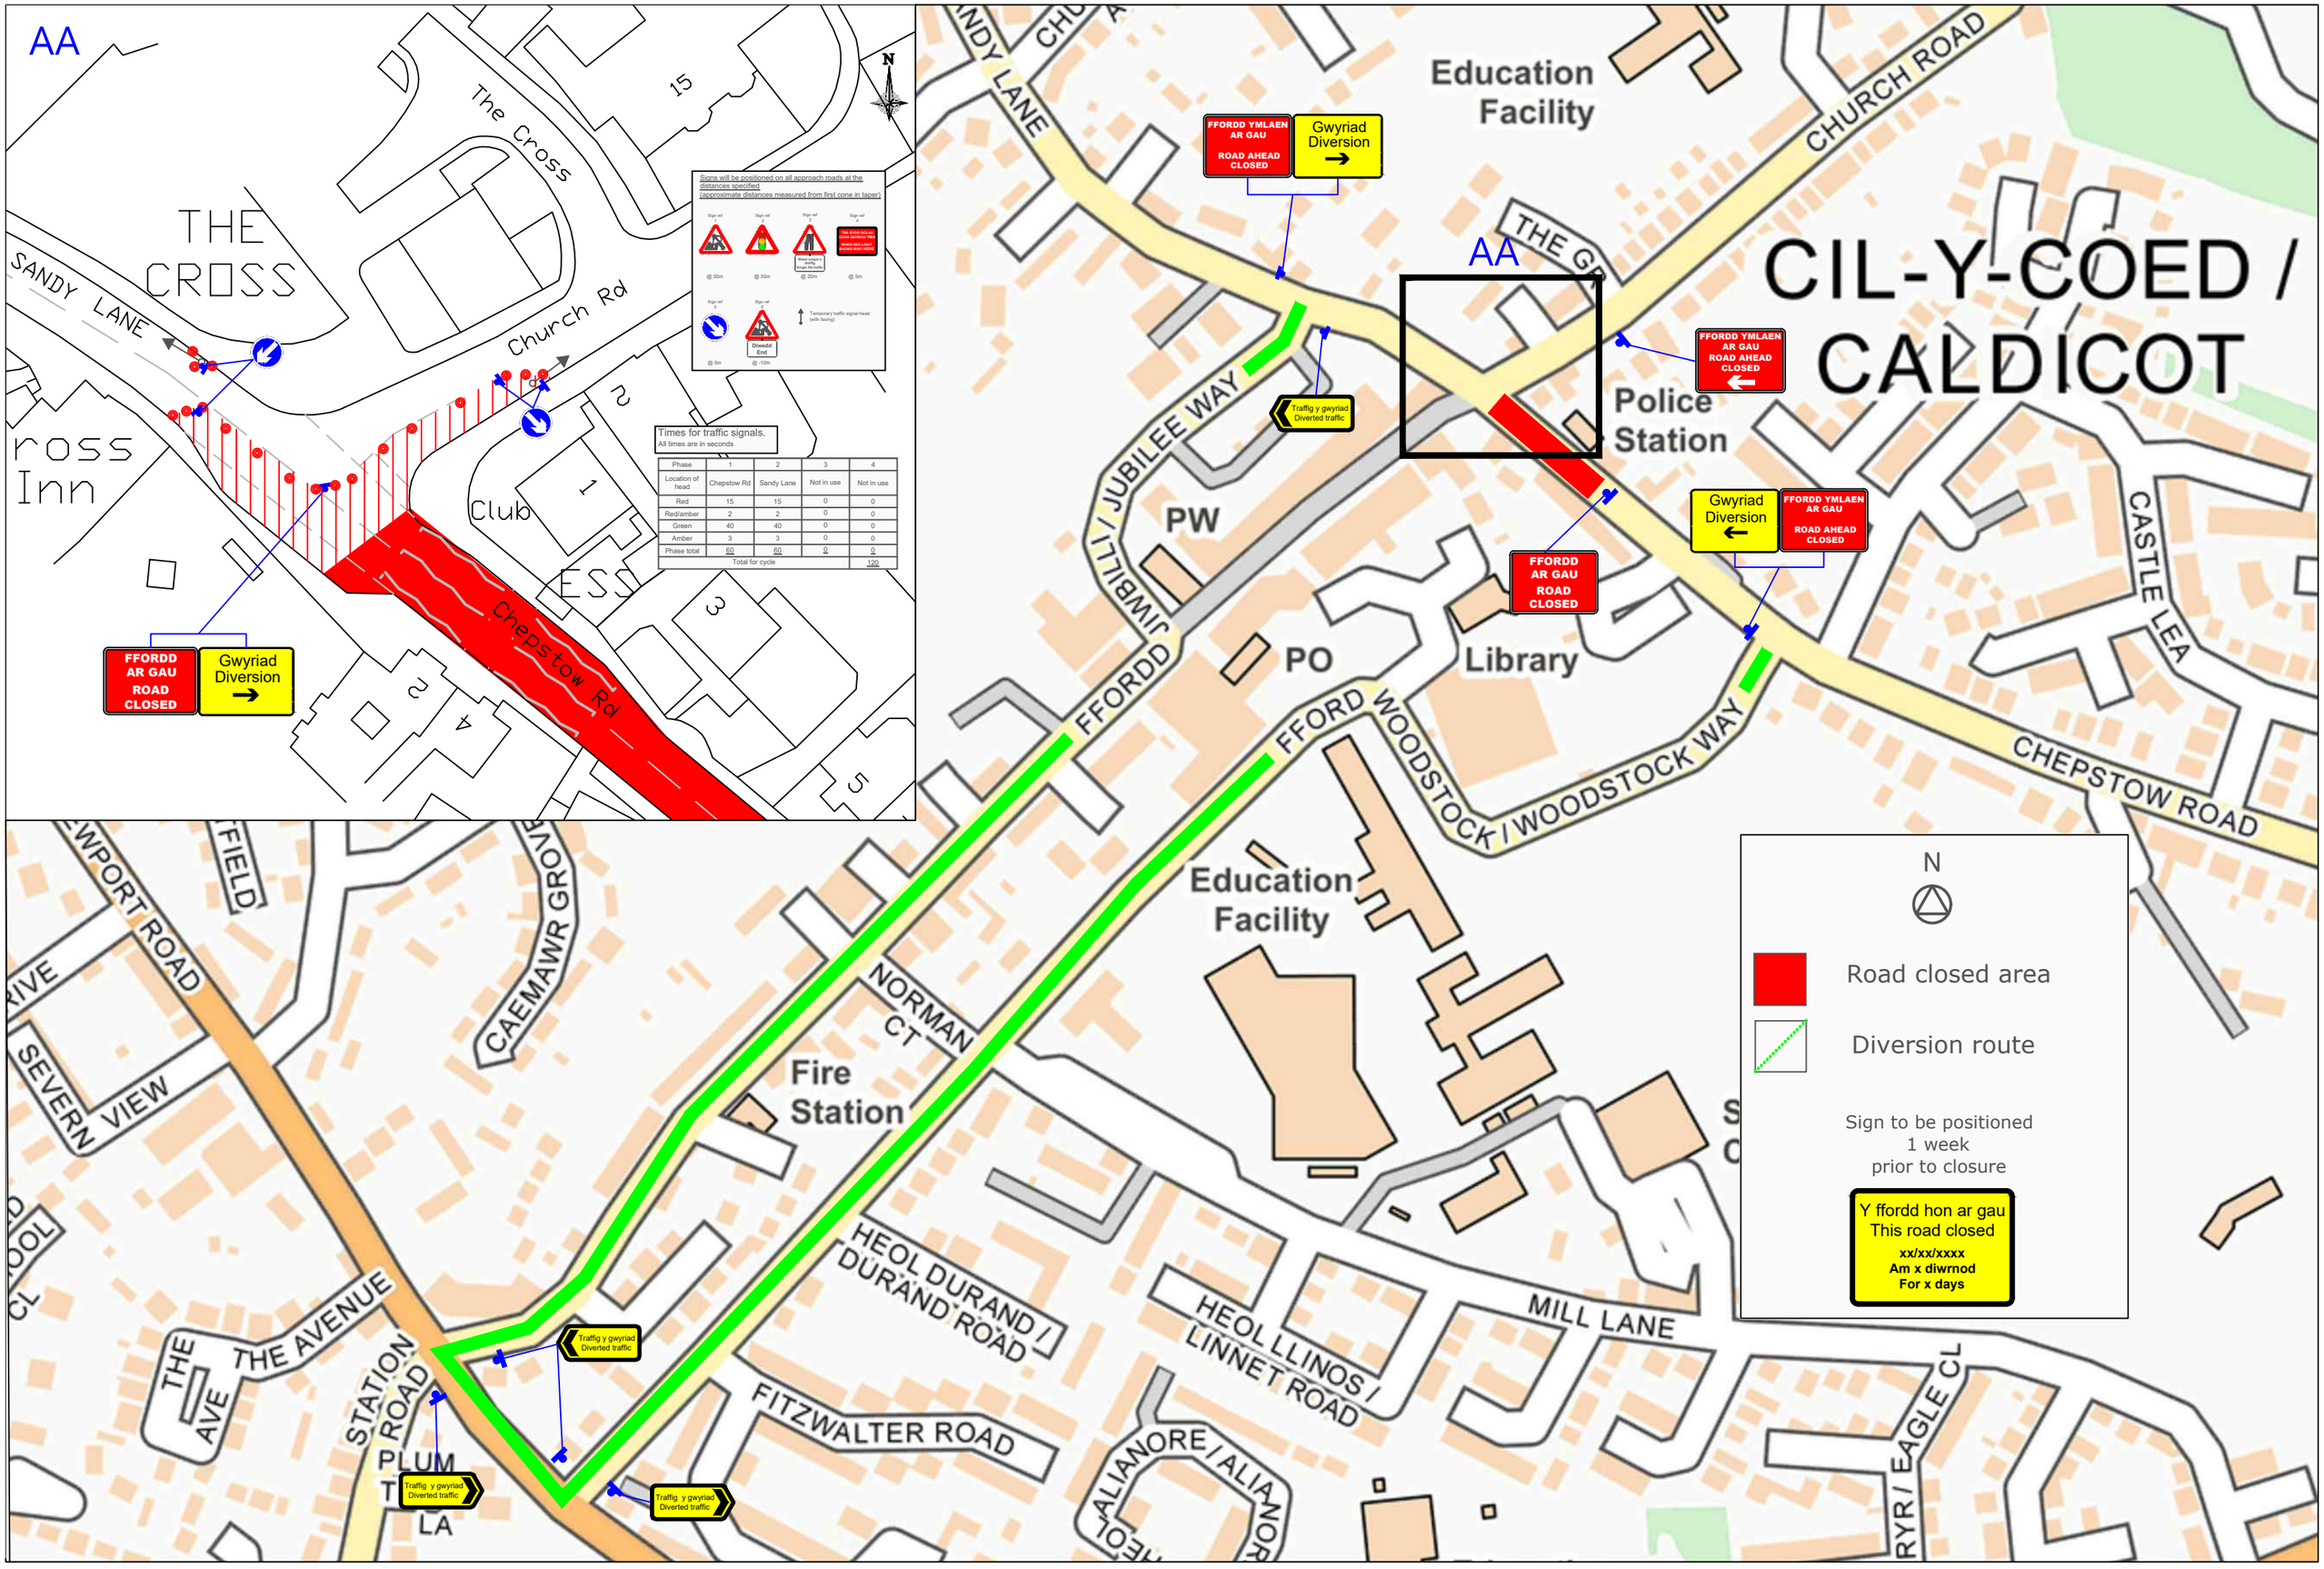

Drn:	WM
Chk:	WM
App:	.
Date:	25.11.2019

forest

Forest Traffic Signals Ltd,
Forest House, Broad Quay Road,
Felnex Ind Est. Newport. NP19 4PN
Tel: 01633 284700 Fax: 01633 283212

Rev.	Drn.	Chk.	App.	Description	Date.

Client: Alun Griffiths

Project: Caldicot Town Centre

Office copy | Issued to site | Issued to client

Drawing: Traffic management arrangement

Drawing no: SNAG01 0758 02

Revision:

Scale: NTS